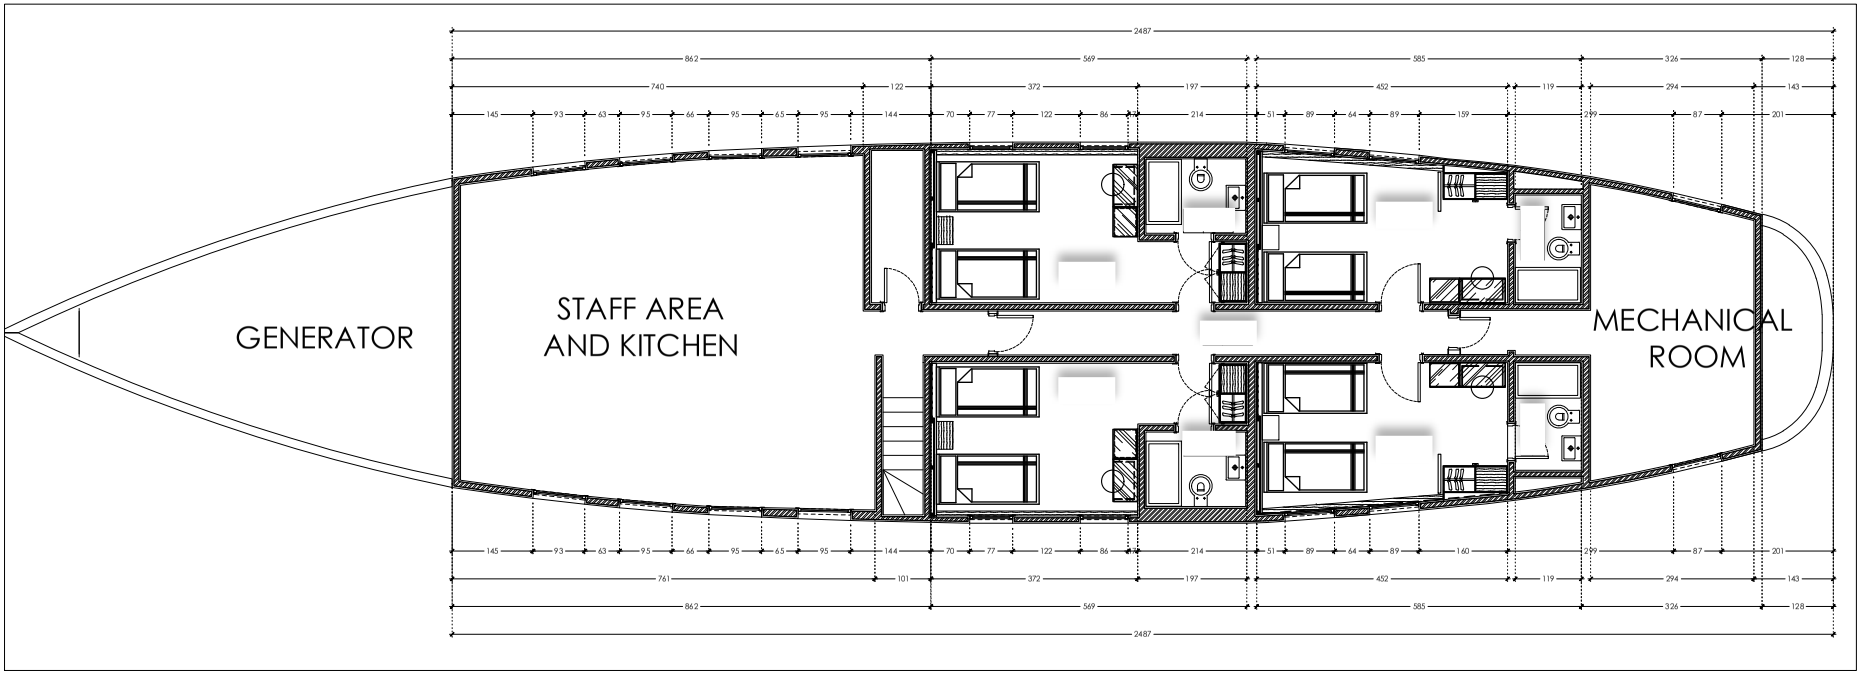

1 FIRST FLOOR
Scale: 1:100

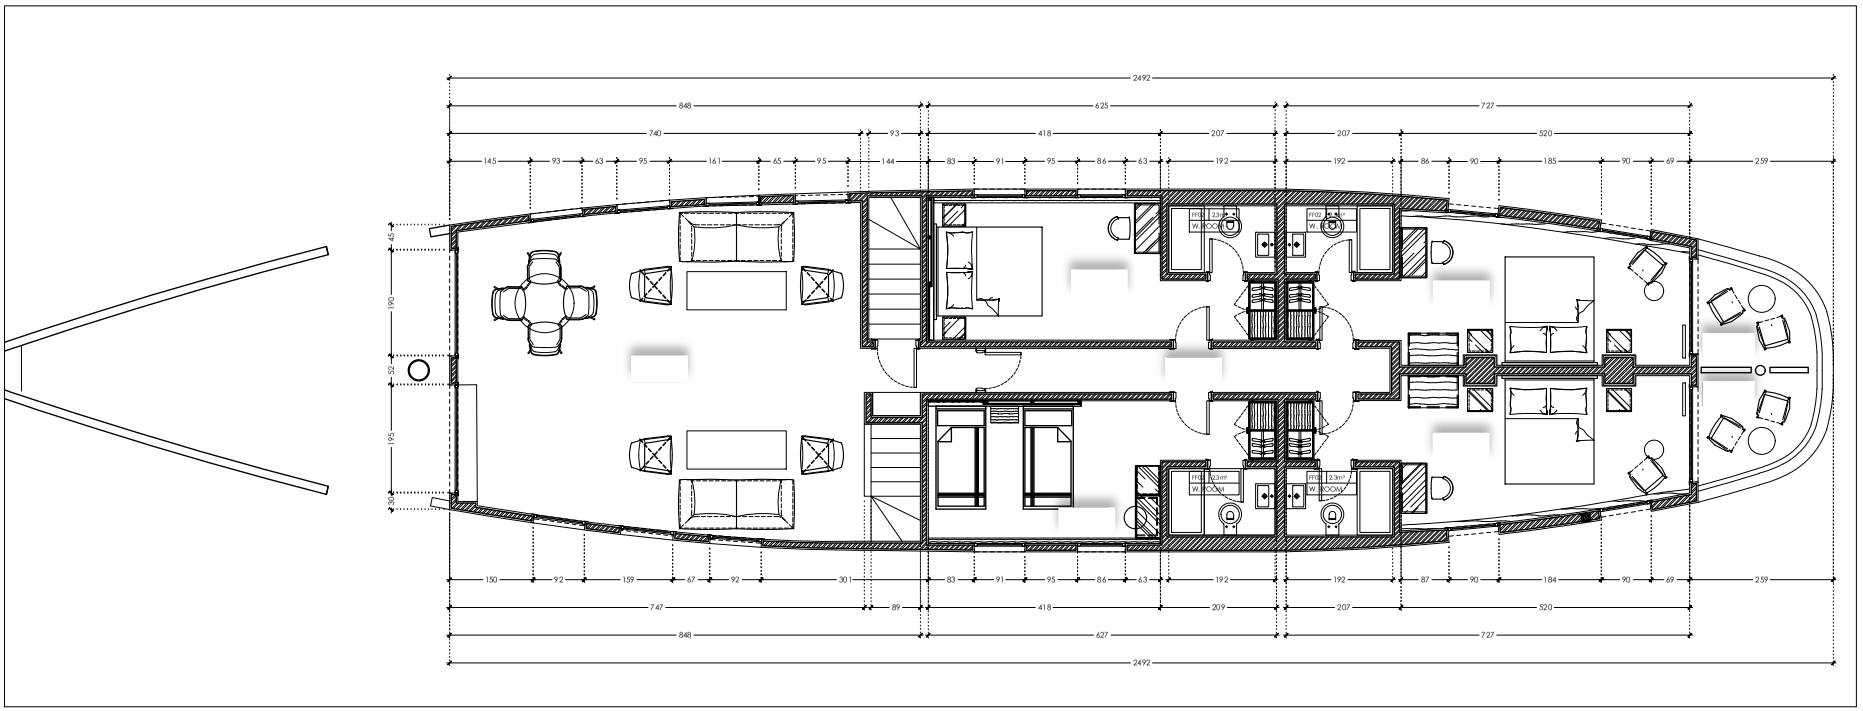

2 SECOND FLOOR
Scale: 1:100

THIS DRAWING, INFORMATION AND THE DESIGN IT ILLUSTRATES AND ALL CONCEPTS HEREIN ARE THE SOLE PROPERTY OF ***DELLAFORM DESIGNS***. NO PART OF THIS DRAWING OR DESIGN MAY COPIED, PRODUCED OR EXECUTED IN ANY FORM OR BY ANY MEANS, ELECTRONIC OR MECHANICAL, INCLUDING PHOTOCOPYING, RECORDING OR BY ANY INFORMATION STORAGE AND RETRIEVAL SYSTEM WITHOUT ANY WRITTEN PERMISSION FROM ***DELLAFORM DESIGNS***.

GENERAL NOTES

1. DIMENSIONS ARE IN METRES UNLESS NOTED OTHERWISE. DETAILS ARE IN CENTIMETERS UNLESS NOTED OTHERWISE.
2. DO NOT SCALE DRAWINGS: IF NO DIMENSIONS ARE GIVEN OR DIFFERENCES FOUND, THE CONTRACTOR SHALL NOTIFY ***DELLAFORM DESIGNS*** FOR CLARIFICATION BEFORE BIDDING OR EXECUTION.

No.	Revision/Issue	Date

DELLAFORM
WWW.DELLAFORM.COM

Project Name and Address
SANDRINE DAHBEYA

LUXUR AND ASWAN
NILE CRUISE

Drawing Name	Sheet
GENERAL LAYOUT	A01
Date: June 10, 2019	
Scale: 1:100	